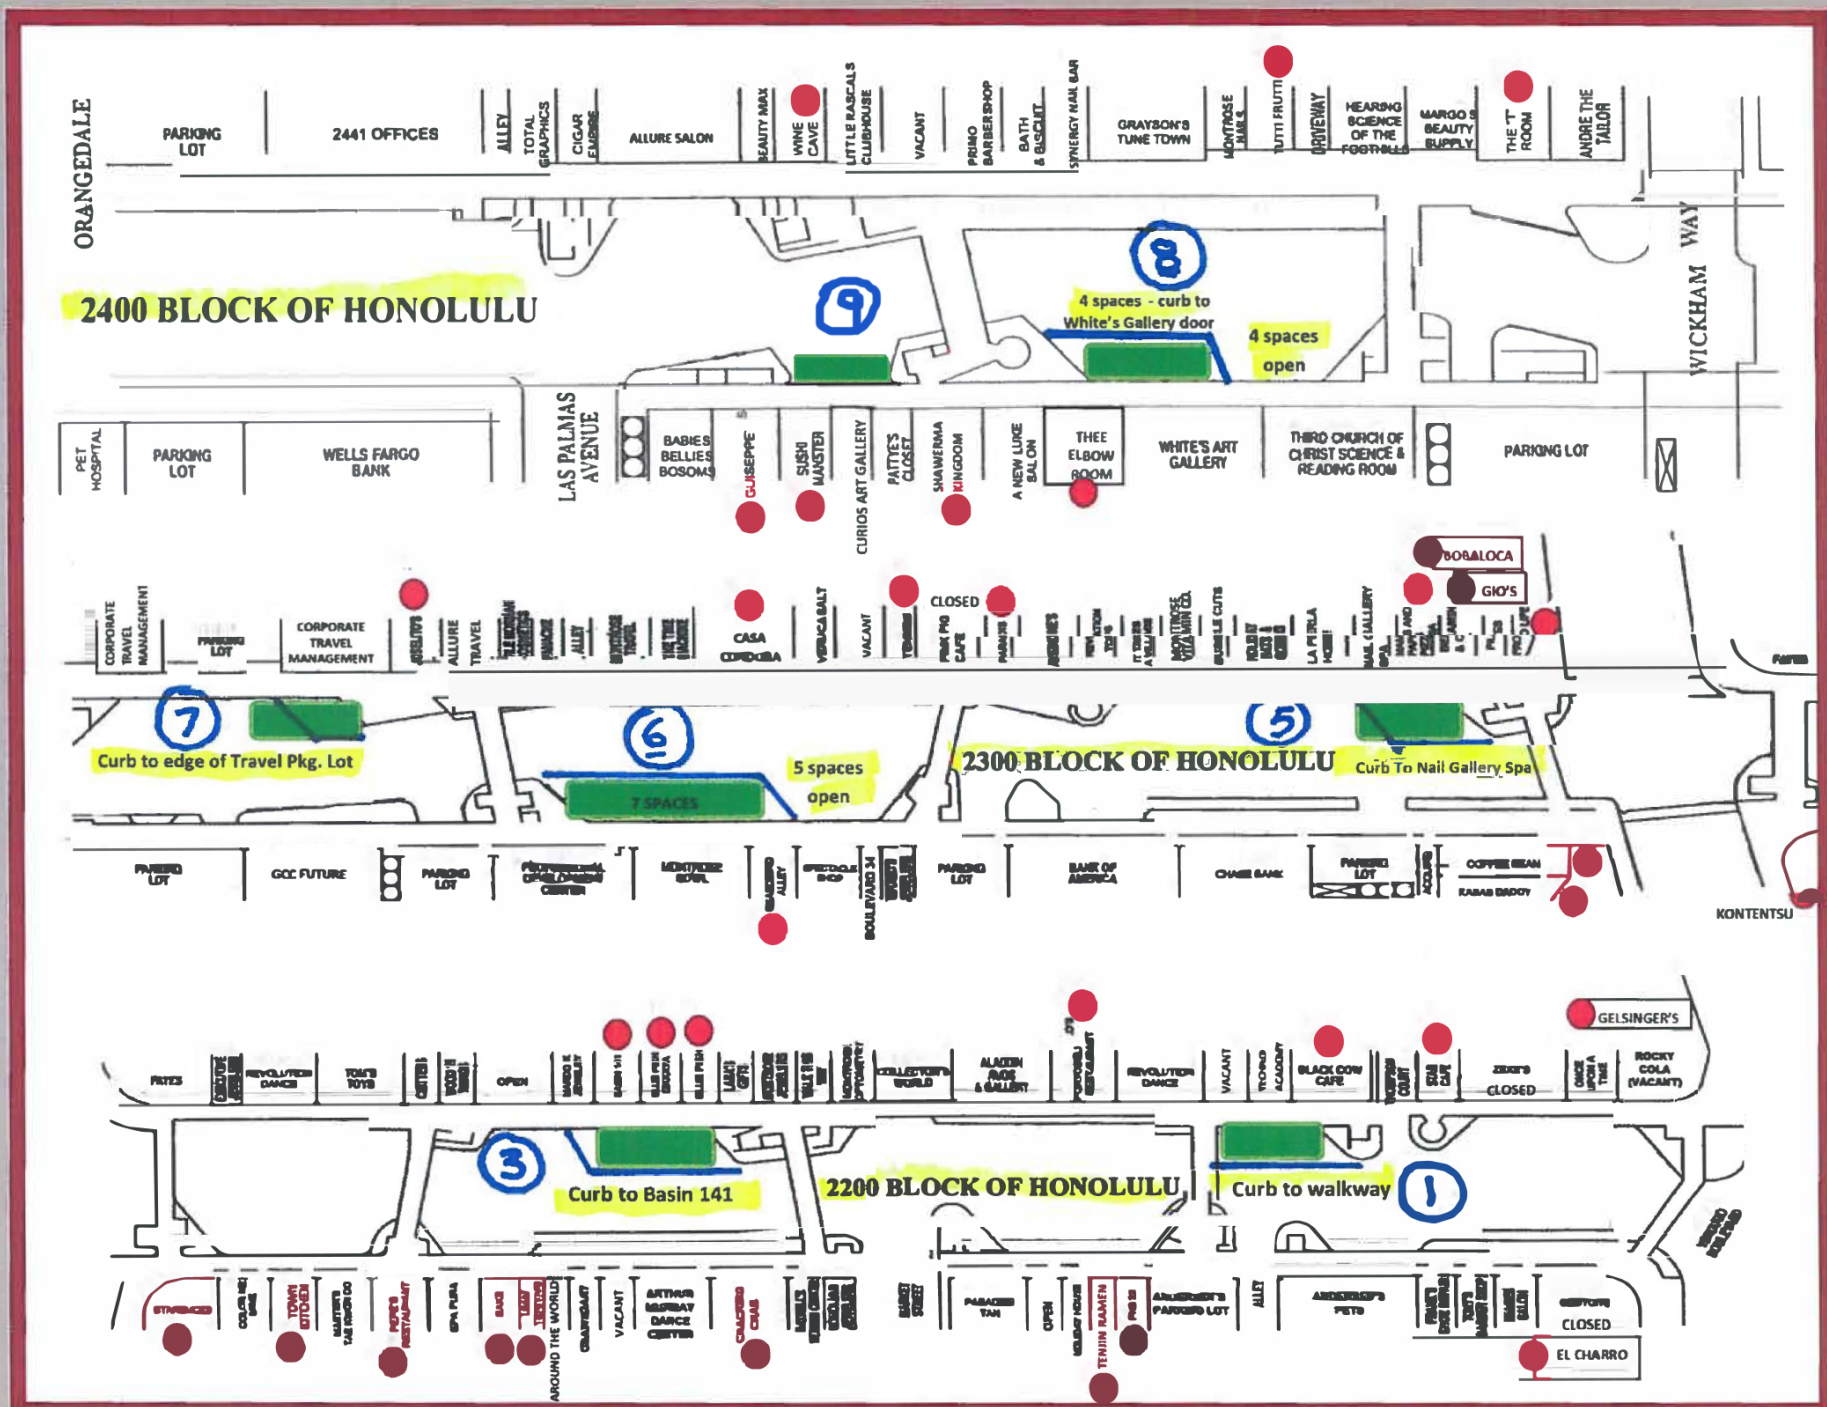
ORANGEDALE
PARKING LOT
2441 OFFICES
ALLEY
TOTAL GRAPHICS
CIGAR EMPIRE
ALLURE SALON
BEAUTY MAX
WINE CAVE
LITTLE RASCALS CLUBHOUSE
VACANT
PRIMO BARBERSHOP
BATH & BISCUIT
SYNERGY NAIL BAR
GRAYSON'S TUNE TOWN
MONTROSE NAIL
TUTTI FRUTTI
DRIVEWAY
HEARING SCIENCE OF THE FOOTHILLS
MARGO'S BEAUTY SUPPLY
THE "T" ROOM
ANDRE THE TAILOR
WICKHAM WAY
2400 BLOCK OF HONOLULU
9
8
4 spaces - curb to White's Gallery door
4 spaces open
PET HOSPITAL
PARKING LOT
WELLS FARGO BANK
LAS PALMAS AVENUE
BABIES BELLIES BOSOMS
GIUSEPPE
SUSHI MANSTER
CURIOS ART GALLERY
PATTY'S CLOSET
SHAWERMA KINGDOM
A NEW LUKE SALON
THEE ELBOW ROOM
WHITE'S ART GALLERY
THIRD CHURCH OF CHRIST SCIENCE & READING ROOM
PARKING LOT
BOBALOCA
GIO'S
CORPORATE TRAVEL MANAGEMENT
PARKING LOT
CORPORATE TRAVEL MANAGEMENT
ALLURE TRAVEL
CASA COPEDUBA
VERONICA BALT
VACANT
CLOSED
PINK PIG CAFE
LA FIERLA
7
Curb to edge of Travel Pkg. Lot
6
7 SPACES
5 spaces open
2300 BLOCK OF HONOLULU
5
Curb To Nail Gallery Spa
PARKING LOT
GCC FUTURE
PARKING LOT
PARKING LOT
BANK OF AMERICA
CHASE BANK
PARKING LOT
COFFEE BEAN
KABAB DADDY
KONTENTSU
GELSINGER'S
PATES
REVOLUTION DANCE
TOM'S TOYS
OPEN
COLLECTOR'S WORLD
ALADDIN RUGS & GALLERY
REVOLUTION DANCE
VACANT
BLACK COW CAFE
ZEKE'S
CLOSED
ROCKY COLA (VACANT)
3
Curb to Basin 141
2200 BLOCK OF HONOLULU
Curb to walkway
1
STARBUCKS
TOWN STYLES
SPA PURA
BAKO
AROUND THE WORLD
VACANT
ARTHUR MURRAY DANCE CENTER
CALIFORNIA CLUB
PARADISE TAN
OPEN
TENJIN RAMEN
ANDERSON'S PARKING LOT
ALLEY
ANDERSON'S PETS
CLOSED
EL CHARRO

6-17-2020

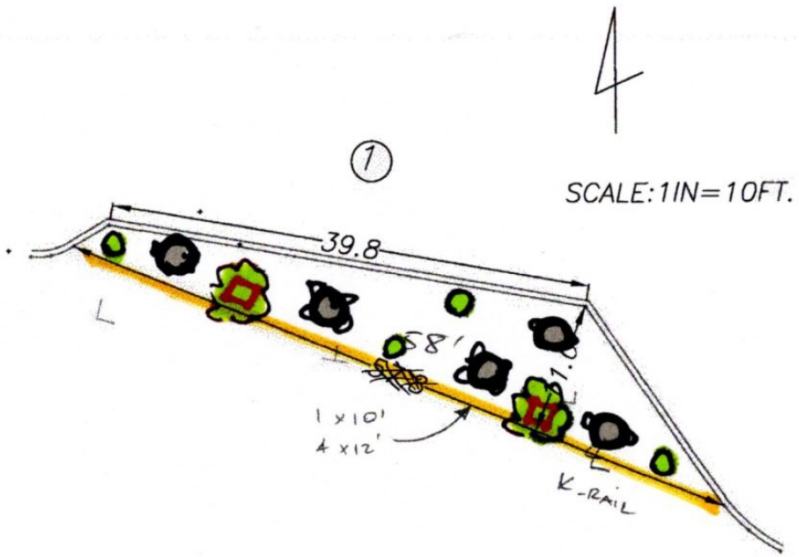

5 TABLES
12 CHAIRS
4 POTS
2 TREES

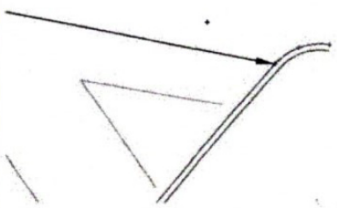

Basis of Bearing: N XX°XX'XX" X Centerline of Street Name per Tract No. XXXXX M.B. XXX pages XX–XX		PREPARED UNDER THE SUPERVISION OF X Date: 6-17-20 X X X X X	X X X X X X X X

4

③ SCALE: 1IN=10FT.

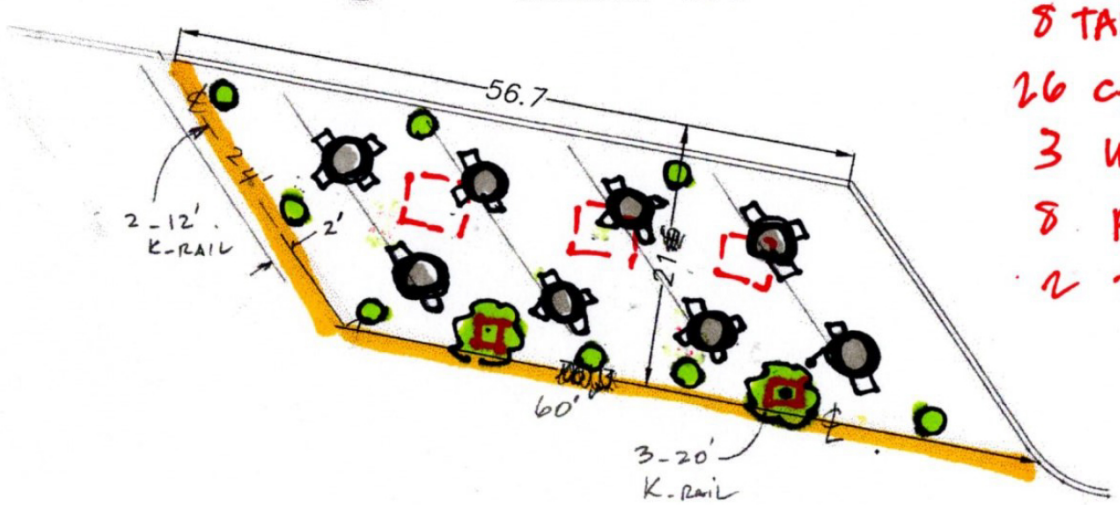

8 TABLES
26 CHAIRS
3 UMBRELLAS
8 POTS
2 TREES

Basis of Bearing: N XX°XX'XX" X Centerline of Street Name per Tract No. XXXXX M.B. XXX pages XX–XX		PREPARED UNDER THE SUPERVISION OF X Date: 6-17-20 X X X X X	X X X X X X X X

5

4

SCALE: 1IN=10FT.

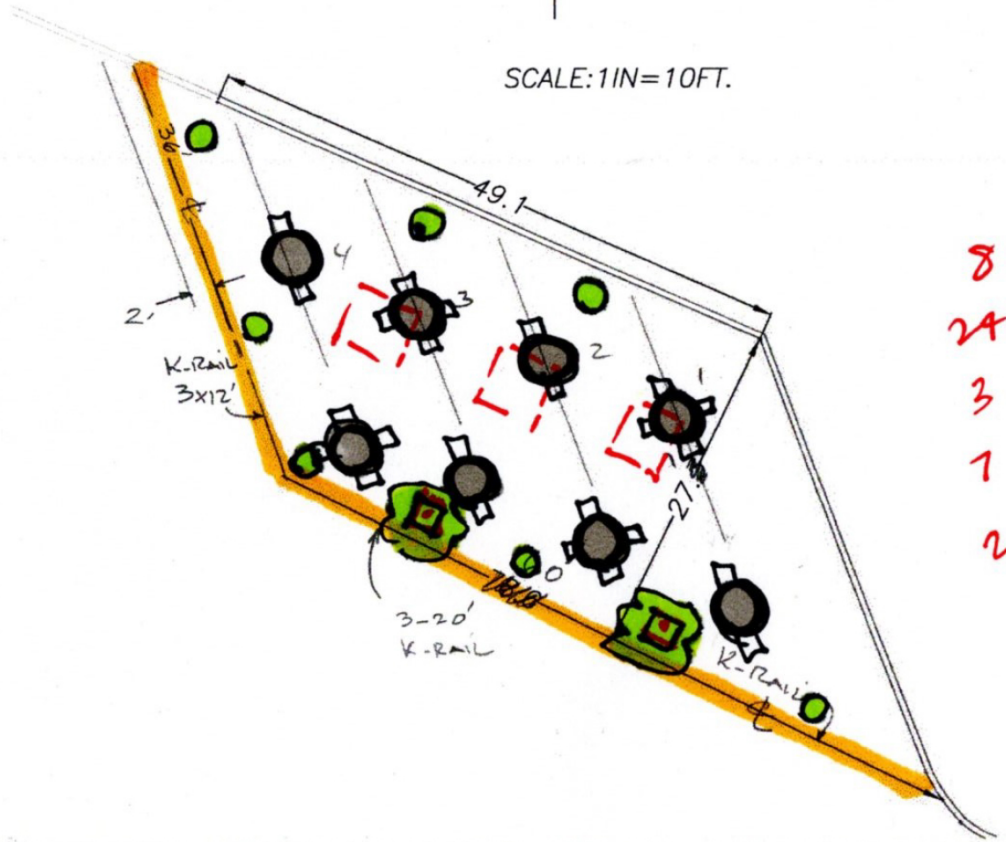

8 TABLES
24 CHAIRS
3 UMBRELLAS
1 POTS
2 TREES

Basis of Bearing: N XX°XX'XX" X Centerline of Street Name per Tract No. XXXXX M.B. XXX pages XX–XX		PREPARED UNDER THE SUPERVISION OF X Date: 6-17-20 X X X X X	X X X X X X X X

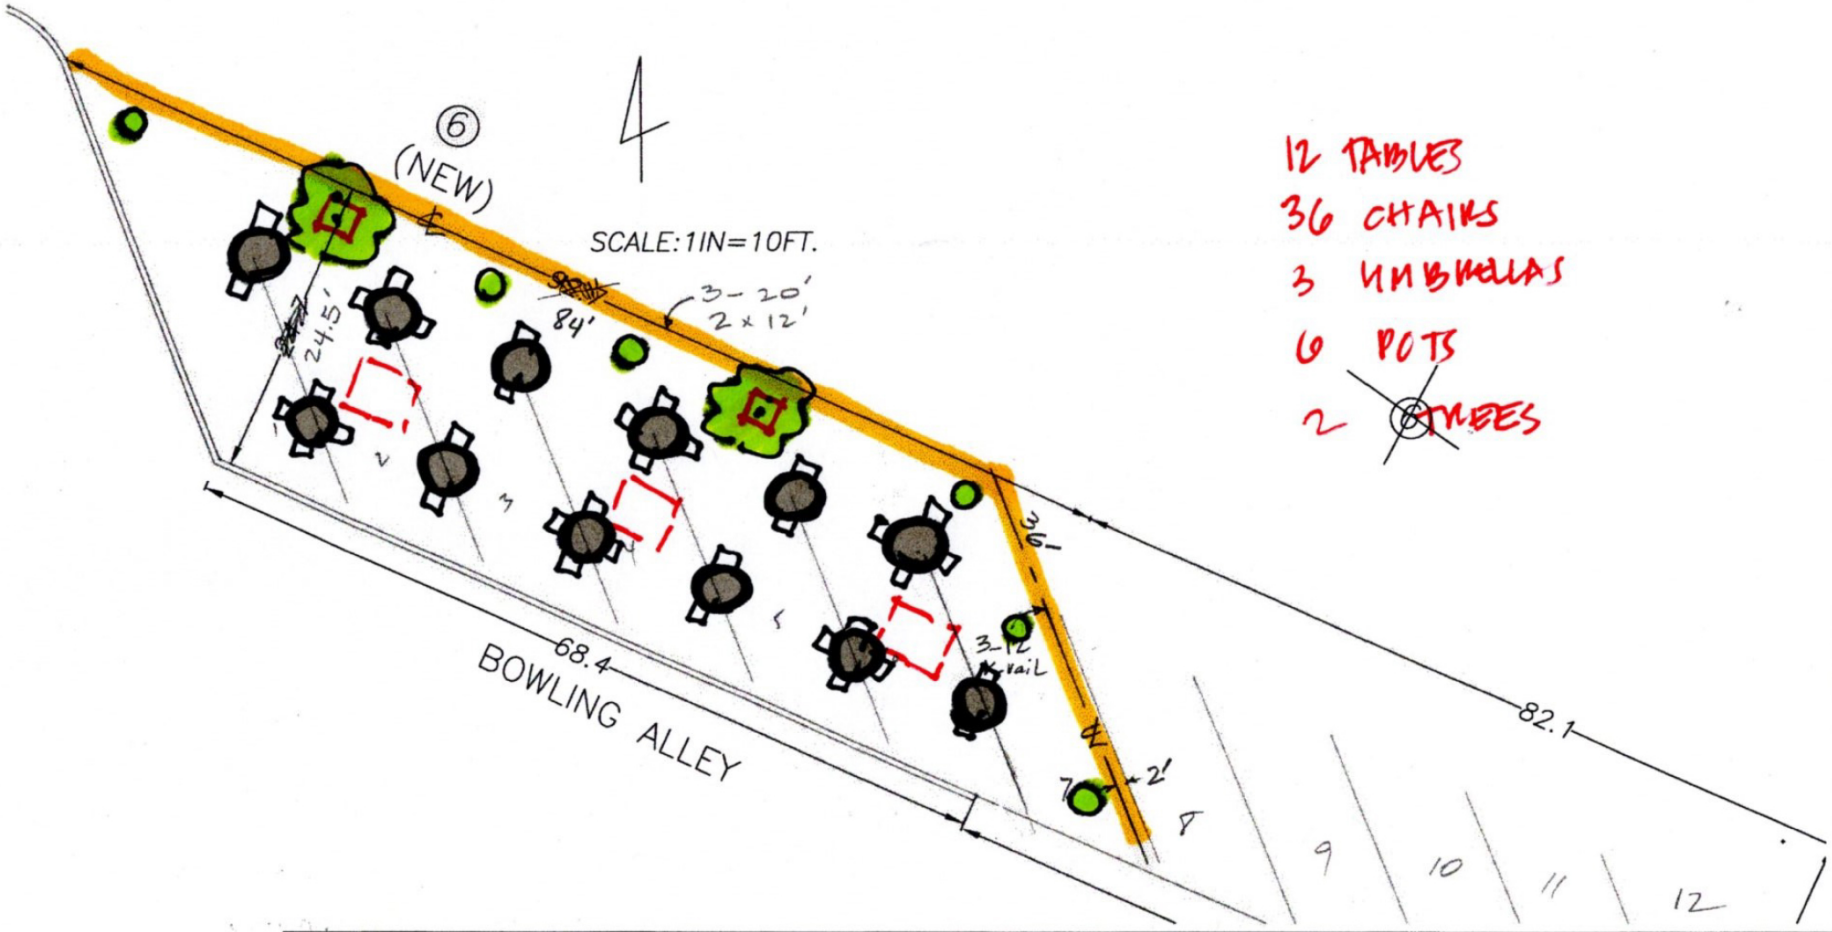

Basis of Bearing: N XX°XX'XX" X Centerline of Street Name per Tract No. XXXXX M.B. XXX pages XX–XX		PREPARED UNDER THE SUPERVISION OF X Date: 6-17-20 X X X X X	X X X X X X X X

7

4

SCALE: 1IN=10FT.

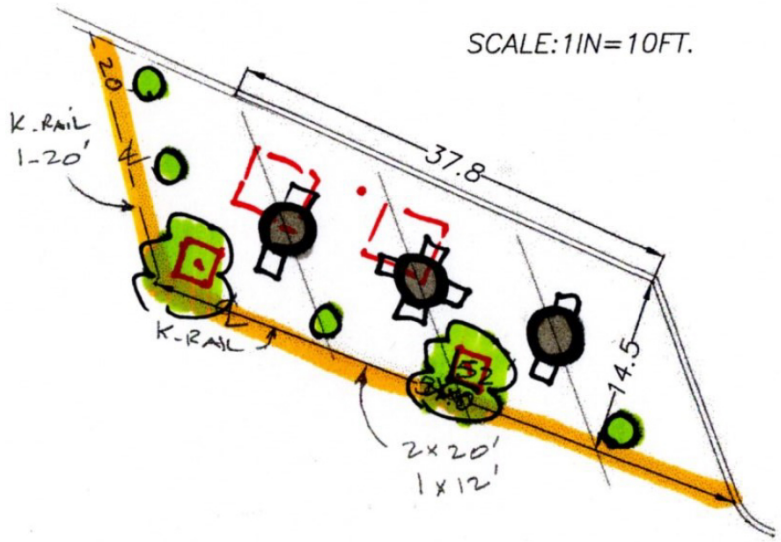

3 TABLES
8 CHAIRS
2 UMBRELLAS
4 POTS
2 TREES

Basis of Bearing: N XX°XX'XX" X Centerline of Street Name per Tract No. XXXXX M.B. XXX pages XX–XX		PREPARED UNDER THE SUPERVISION OF X Date: 6-17-20 X X X X X	X X X X X X X X

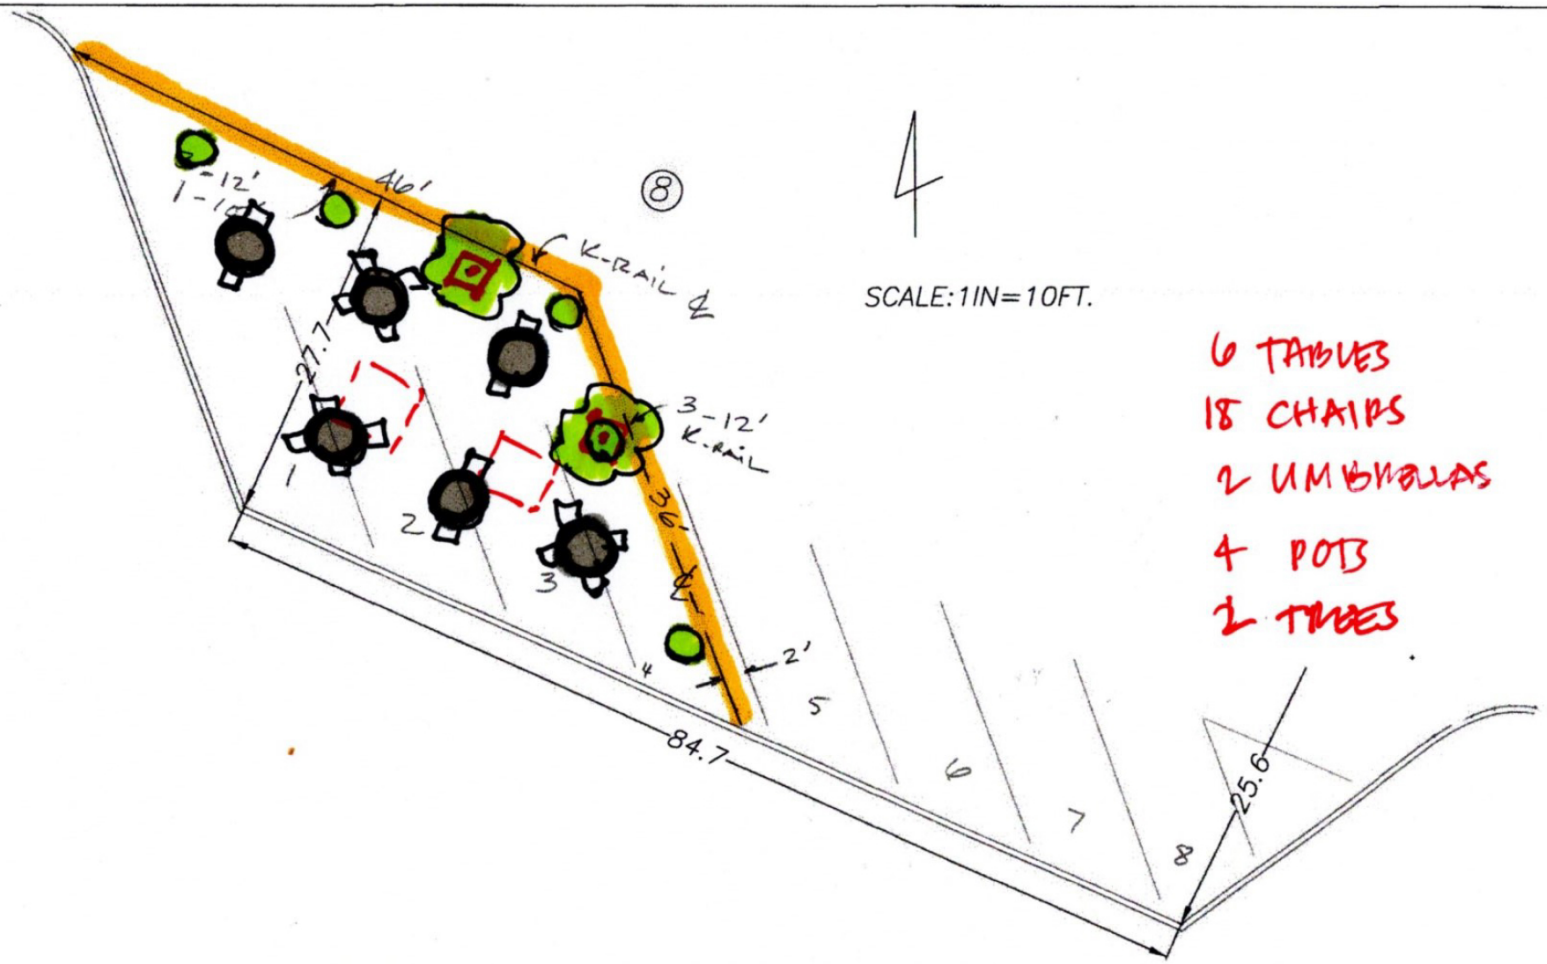

Basis of Bearing: N XX°XX'XX" X Centerline of Street Name per Tract No. XXXXX M.B. XXX pages XX–XX		PREPARED UNDER THE SUPERVISION OF X Date: 6_17_'20 X X X X X	X X X X X X X X