CITY OF GLENDALE
GENERAL SERVICES
FIRST FLOOR/SECOND FLOOR

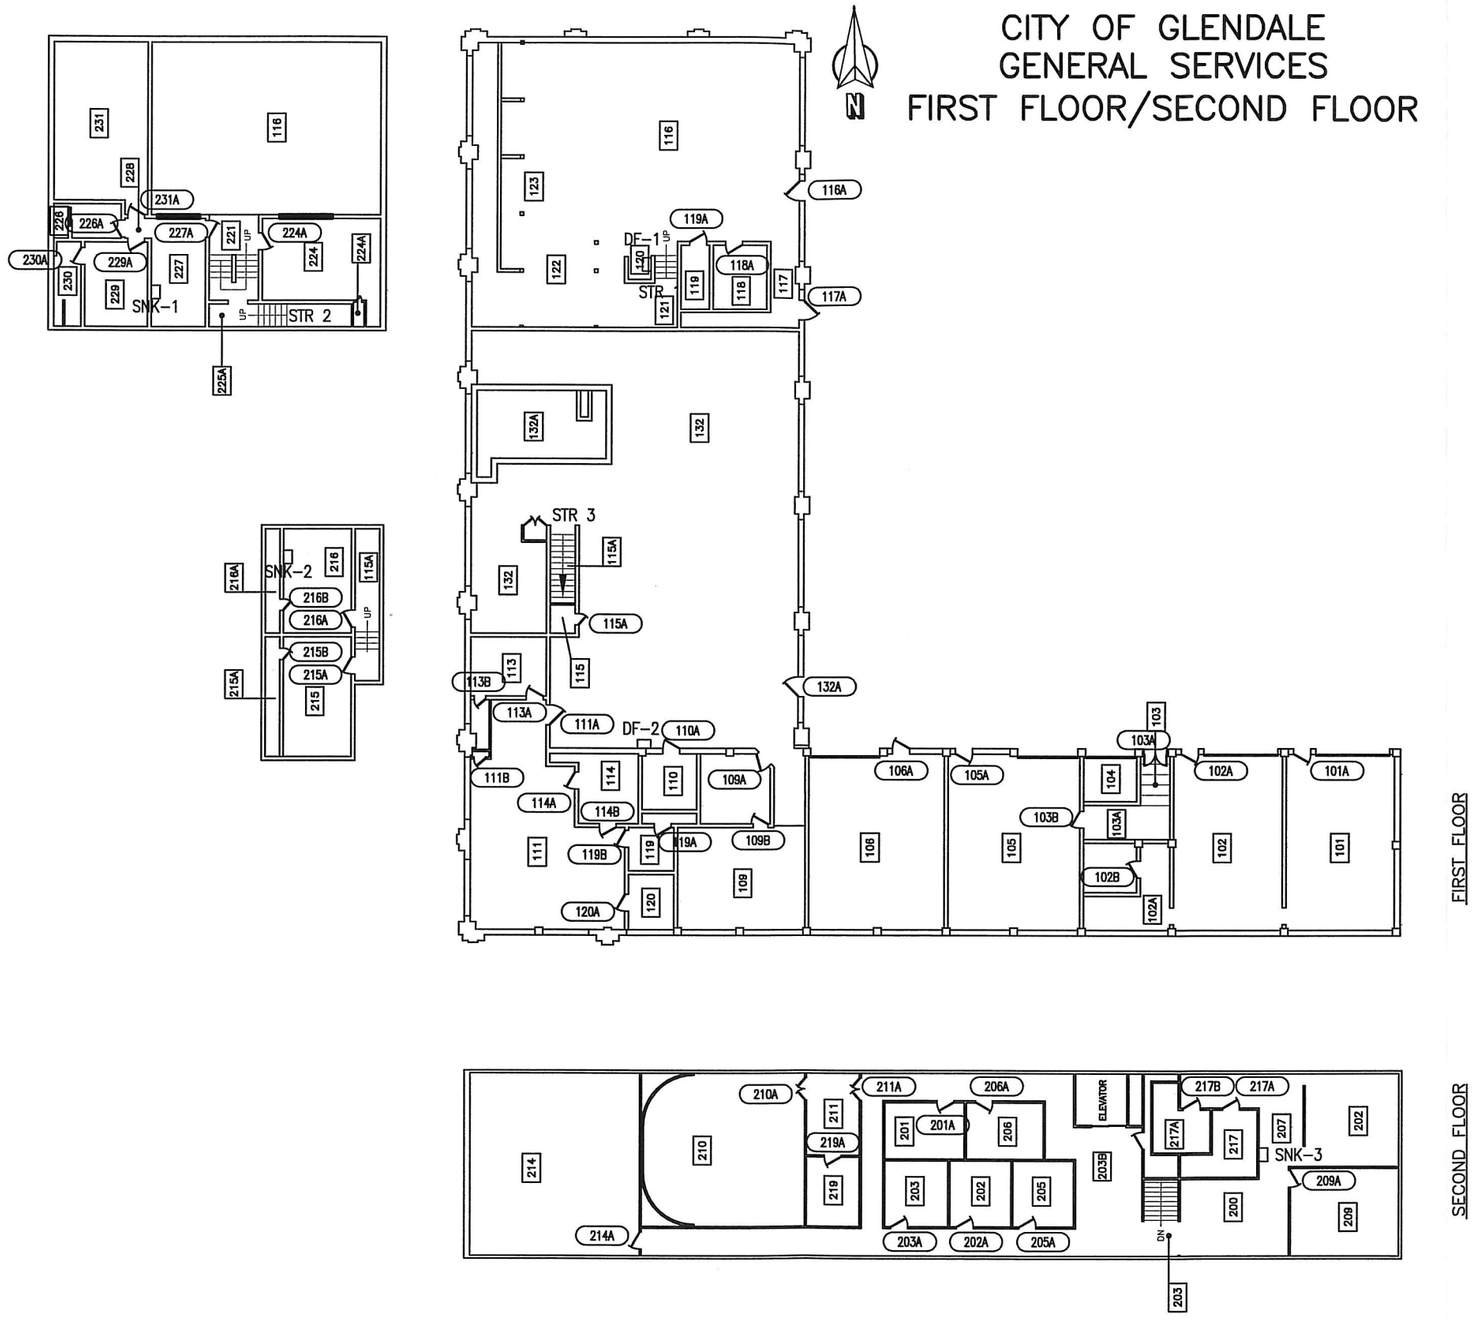

A/E PROJECT NO.:	
DRAWN BY:	
CHECKED BY:	
SCALE:.	
SUBJECT	
SHT REF:	DATE:
PAGE:	